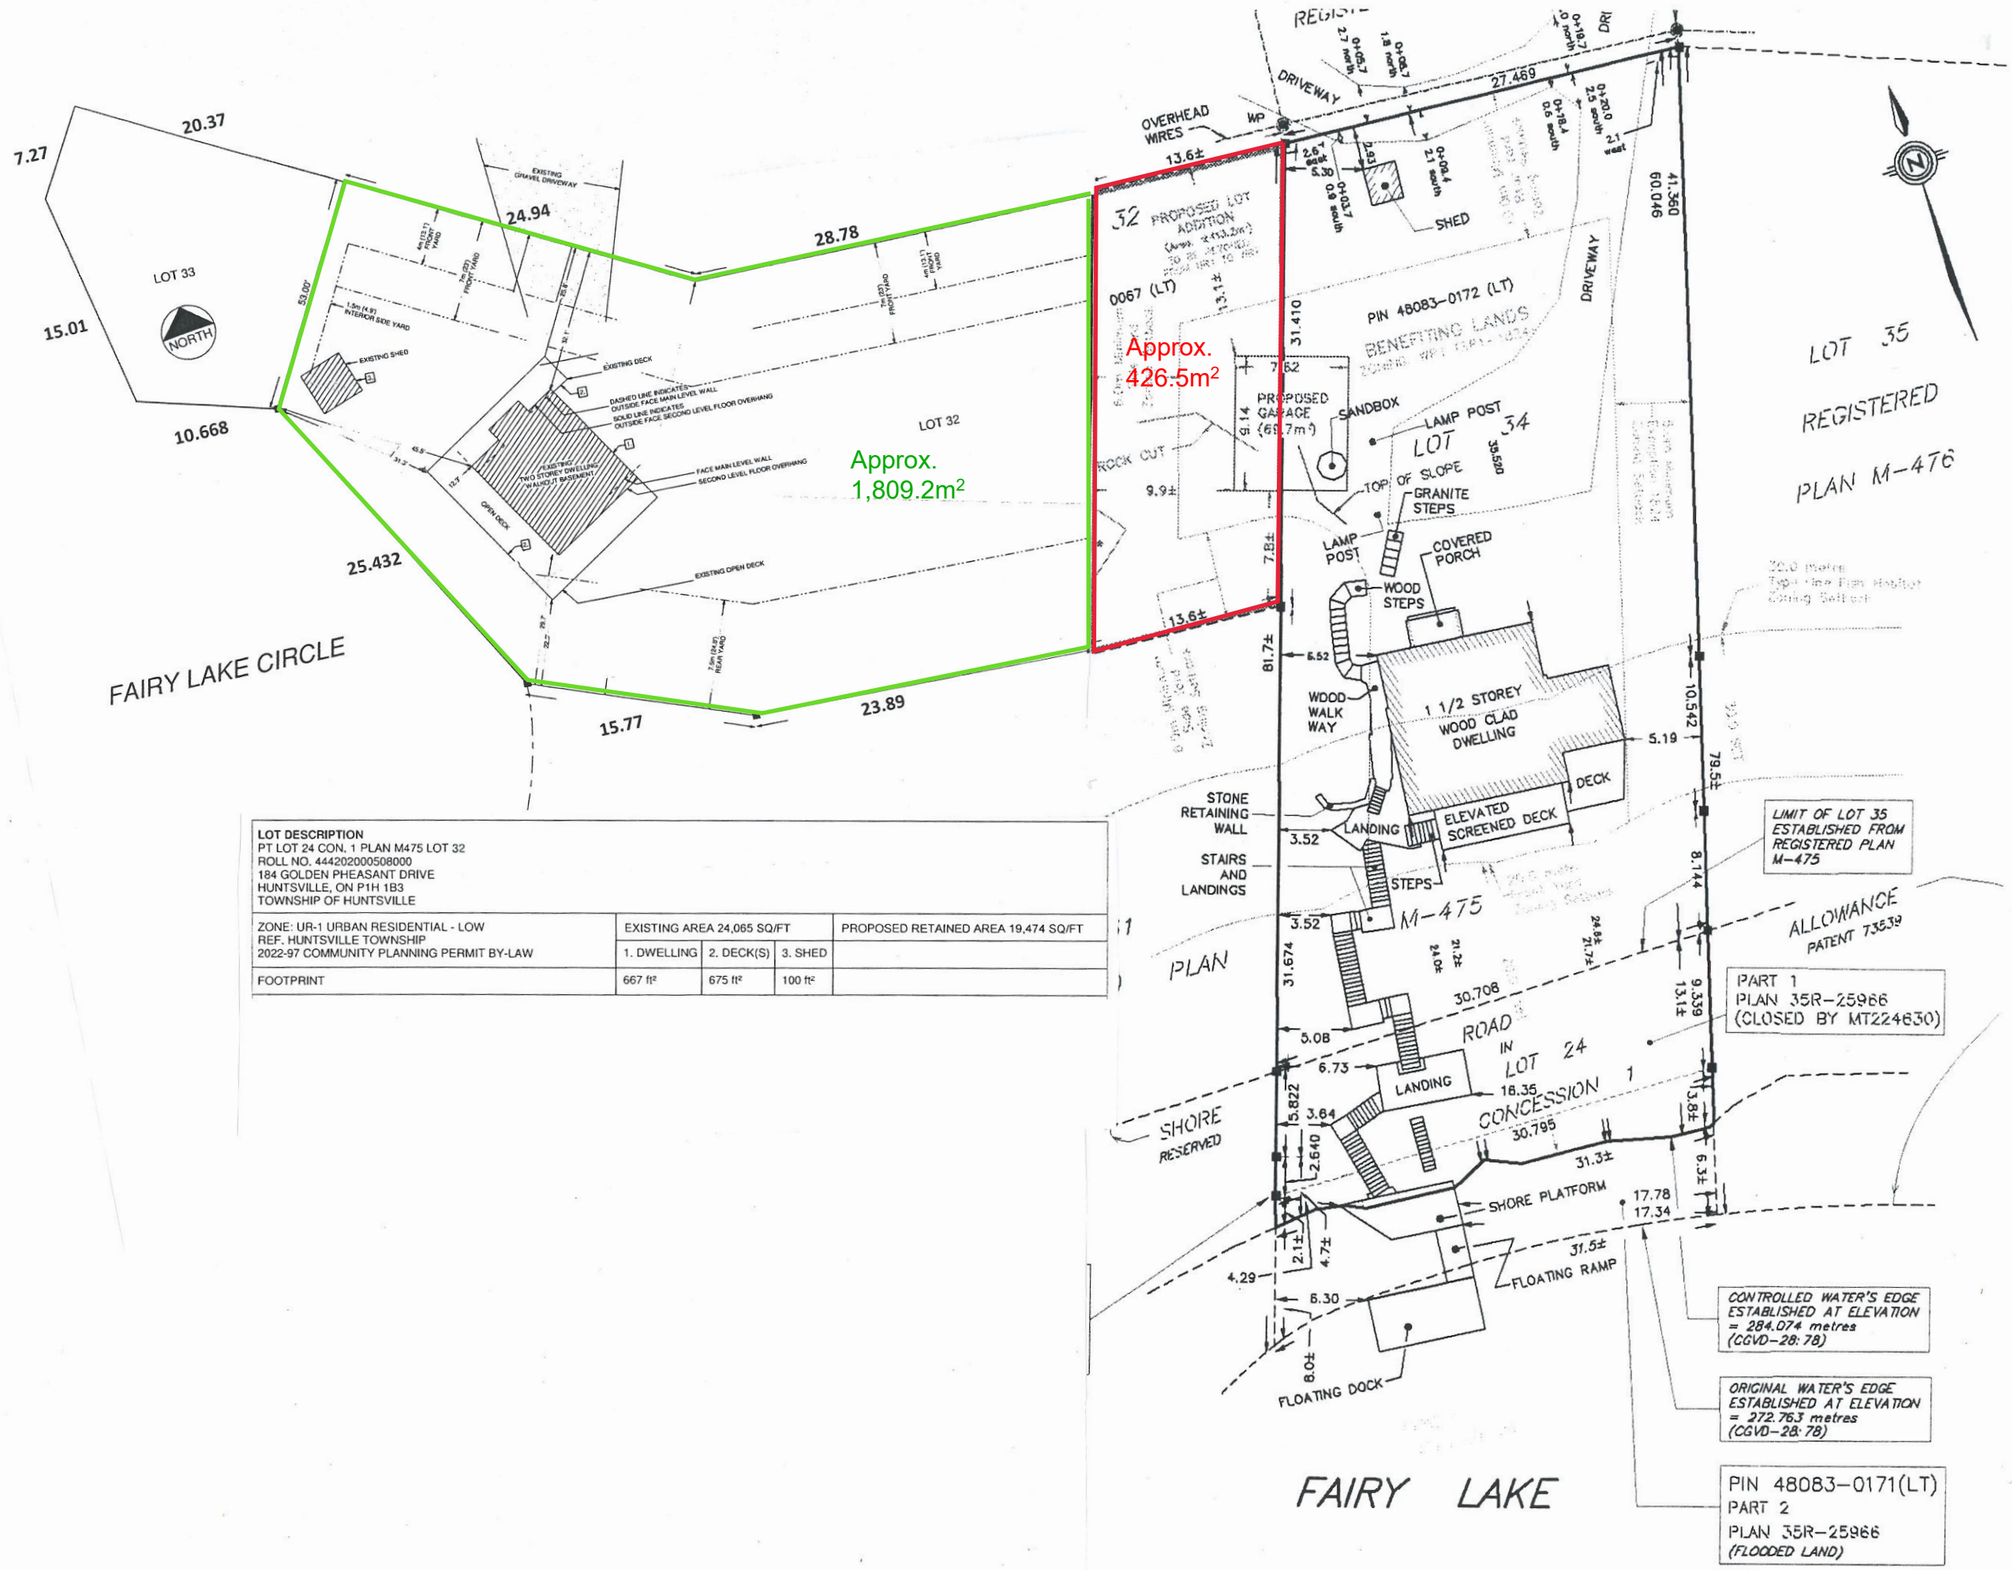

LOT DESCRIPTION
PT LOT 24 CON. 1 PLAN M475 LOT 32
ROLL NO. 442020000508000
184 GOLDEN PHEASANT DRIVE
HUNTSVILLE, ON P1H 1B3
TOWNSHIP OF HUNTSVILLE

ZONE: UR-1 URBAN RESIDENTIAL - LOW REF. HUNTSVILLE TOWNSHIP 2022-97 COMMUNITY PLANNING PERMIT BY-LAW	EXISTING AREA 24,065 SQ/FT			PROPOSED RETAINED AREA 19,474 SQ/FT
	1. DWELLING	2. DECK(S)	3. SHED	
FOOTPRINT	667 ft²	675 ft²	100 ft²	